VAPROSHIELD®
Breathable Membrane Systems for Roofs & Walls
www.VaproShield.com

Through Wall Shelf Angle Detail with VaproTermination Bar

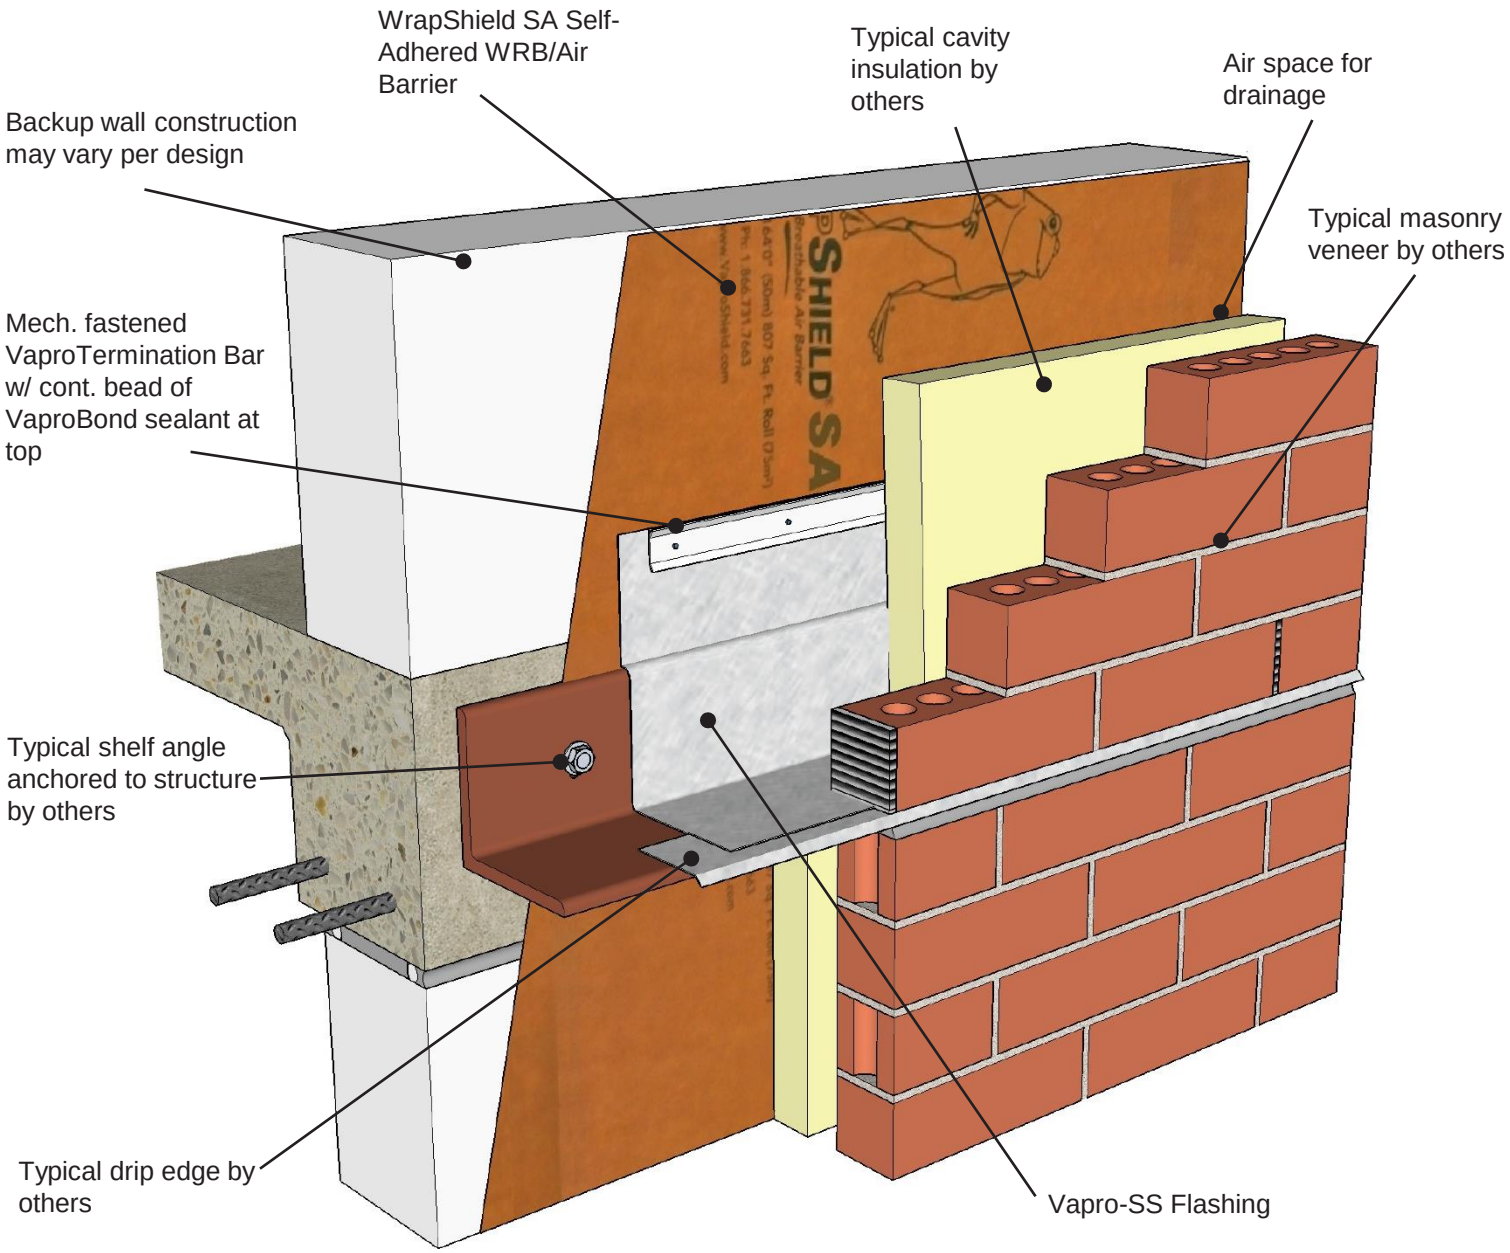

VAPRO-SS FLASHING™

DRAWN BY: AR DATE: 03.06.16

REF: 113

PRODUCT DESCRIPTION

Vapro-SS Flashing has been designed with a flexible 2 mil sheet of type 304 stainless steel, 8 mils of butyl adhesive and a siliconized release liner. Vapro-SS Flashing is a self-adhering metal flashing that offers best in class puncture and tear resistance. It can be applied from 20˚F (-6˚C) to 170˚F (77˚C) and stays stable and air tight from -70˚F (21˚C) to 200˚F (93˚C)

DISCLAIMER

Detail sketch is generic, representing suggested best practices for VaproShield materials, and does not represent a specific job site condition and therefore may not be applicable to certain projects. Detail sketch is designed for use as a reference and must be approved by the designer/ consultant of record for each project prior to installation by the subcontractor. Changes and approvals of VaproShield details are the sole responsibility of the designer/consultant of record. VaproShield is **not** the designer of record for building enclosure details and takes no responsibility for the accuracy or interpretation of actual project site conditions.

Always check www.VaproShield.com for the latest details and installation instructions